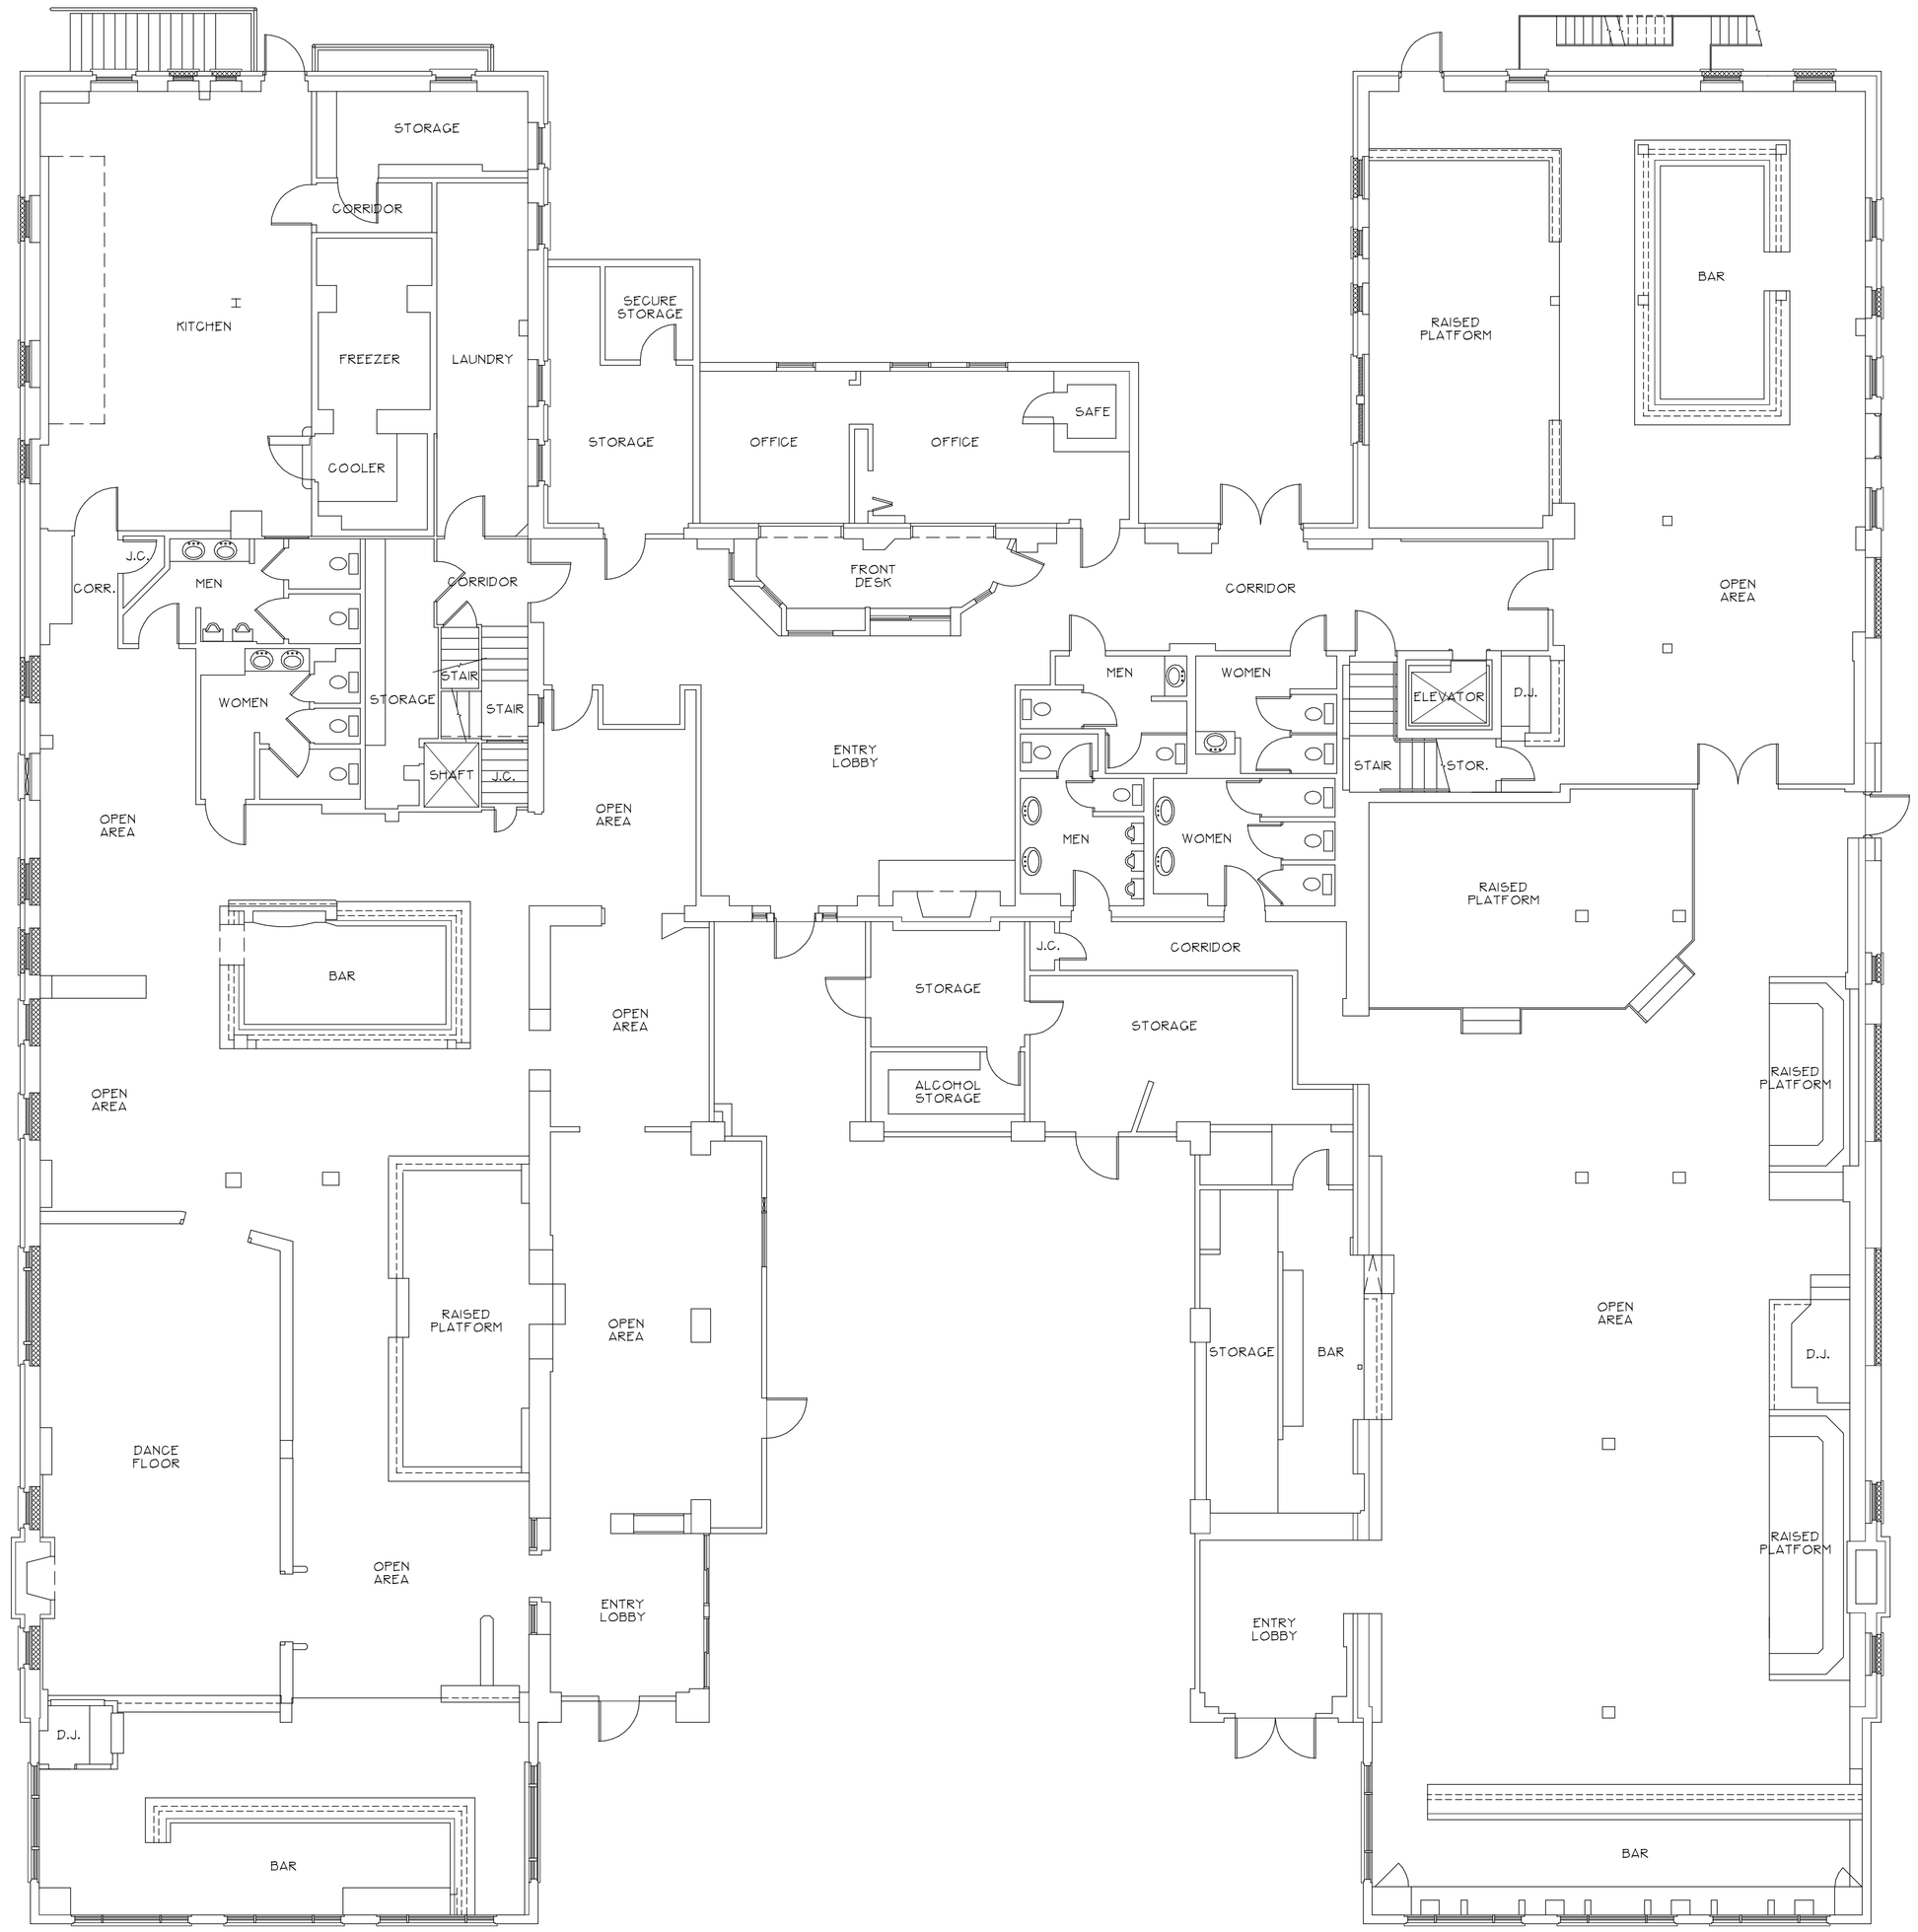

1 1st FLOOR PLAN
15,145.94 S.F. 1/8"=1'-0"

N

NOTES TO DRAWINGS:

JOHN STOUDENMIRE CARTER
ARCHITECT, P.A.
19 TYMBER COVE DELAND, FLORIDA 32724 386/736-3311 AA 0002396

PROJECT NAME
PUTNAM

THESE PLANS AND DESIGNS SHOWN HEREON REMAIN THE PROPERTY OF JOHN STOUDENMIRE CARTER ARCHITECT, P.A. THEIR USE WITHOUT WRITTEN LICENSE IS PROHIBITED.

Revisions:

REV.#	DATE	ISSUE HISTORY

SHEET NAME
EXISTING CONDITION
1st FLOOR PLAN

SEAL

DWG. BY	JSC
CHK. BY	JSC
APPR.	JSC
DATE	7-20-13
PRJ. #	
SHEET	A2.1

1 2nd FLOOR PLAN

11,456.00 S.F.

1/8"=1'-0"

N

NOTES TO DRAWINGS:

JOHN STOUDENMIRE CARTER
ARCHITECT, P.A.

19 TYMBER COVE DELAND, FLORIDA 32724 386/736-3311 AA 0002396

PROJECT NAME

PUTNAM

THESE PLANS AND DESIGNS SHOWN HEREIN REMAIN THE PROPERTY OF JOHN STOUDENMIRE CARTER ARCHITECT, P.A. THEIR USE WITHOUT WRITTEN LICENSE IS PROHIBITED.

Revisions:

REV.#	DATE	ISSUE HISTORY

SHEET NAME
EXISTING CONDITION
2nd FLOOR PLAN

SEAL

DWG. BY	JSC
CHK. BY	JSC
APPR.	JSC
DATE	7-20-13
PRJ. #	
SHEET	A2.2

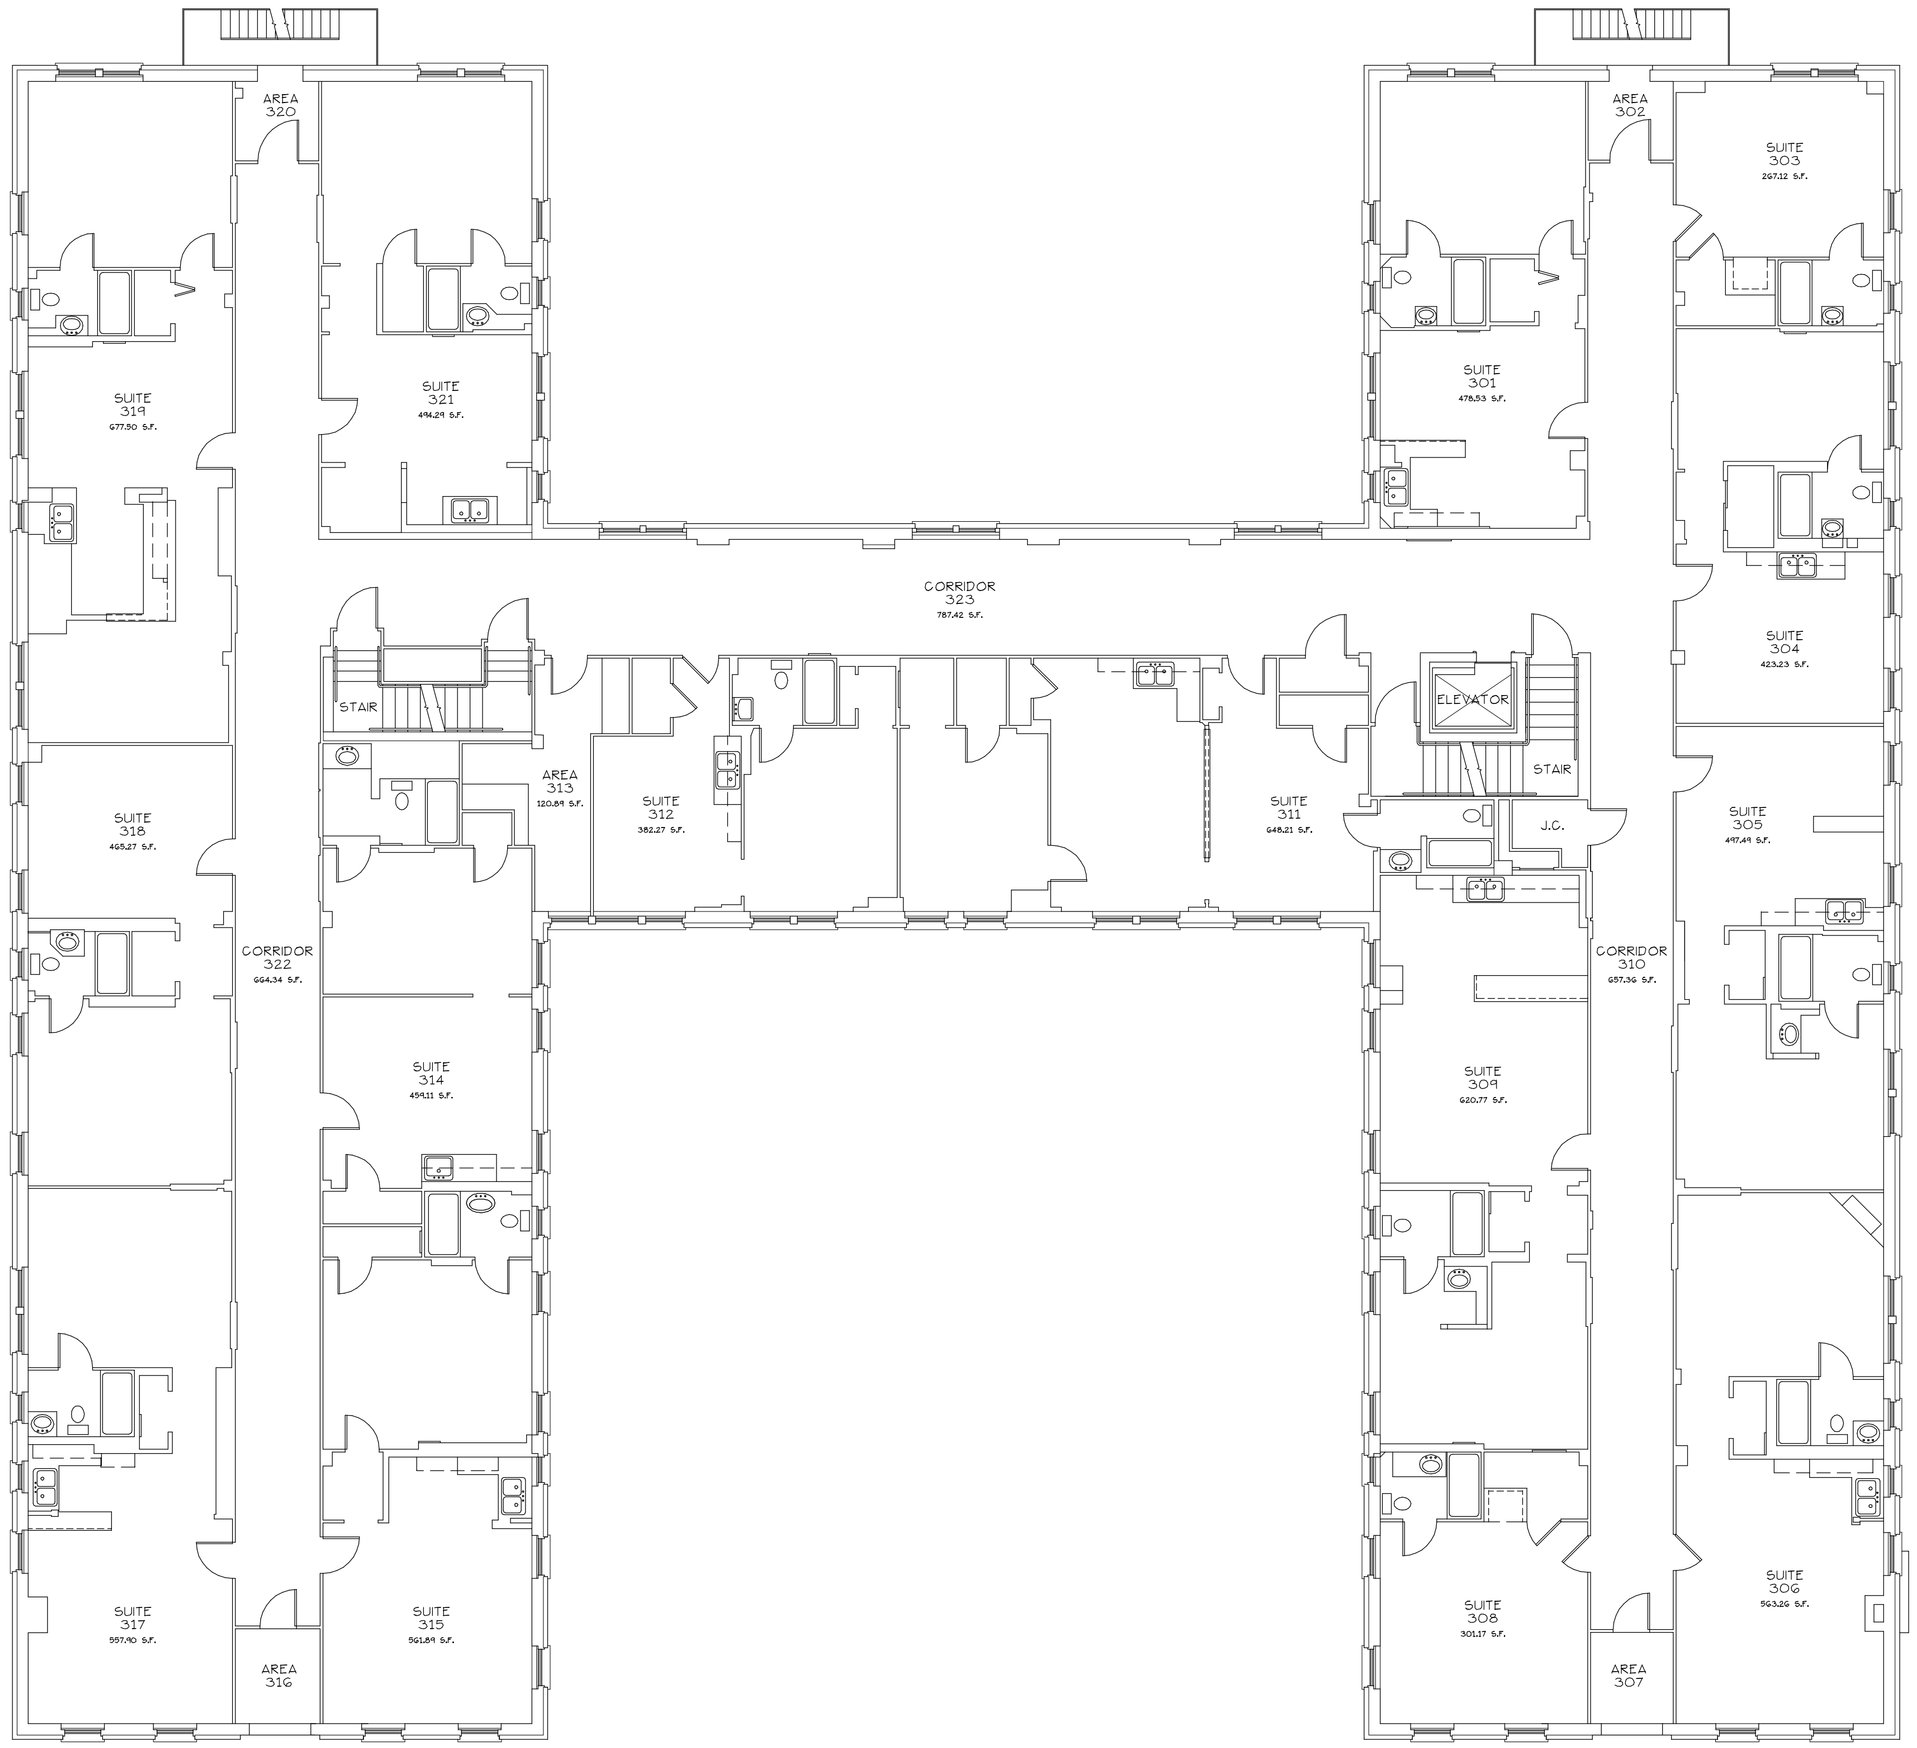

1 3rd FLOOR PLAN
11,456.00 S.F. 1/8"=1'-0"

N

NOTES TO DRAWINGS:

JOHN STOUDENMIRE CARTER
ARCHITECT, P.A.
19 TYMBER COVE DELAND, FLORIDA 32724 386/736-3311 AA 0002396

PROJECT NAME
PUTNAM

THESE PLANS AND DESIGNS SHOWN HEREON REMAIN THE PROPERTY OF JOHN STOUDENMIRE CARTER ARCHITECT, P.A. THEIR USE WITHOUT WRITTEN LICENSE IS PROHIBITED.

Revisions:

REV.#	DATE	ISSUE HISTORY

SHEET NAME
EXISTING CONDITION
3rd FLOOR PLAN

SEAL

DWG. BY	JSC
CHK. BY	JSC
APPR.	JSC
DATE	7-20-13
PRJ. #	
SHEET	A2.3

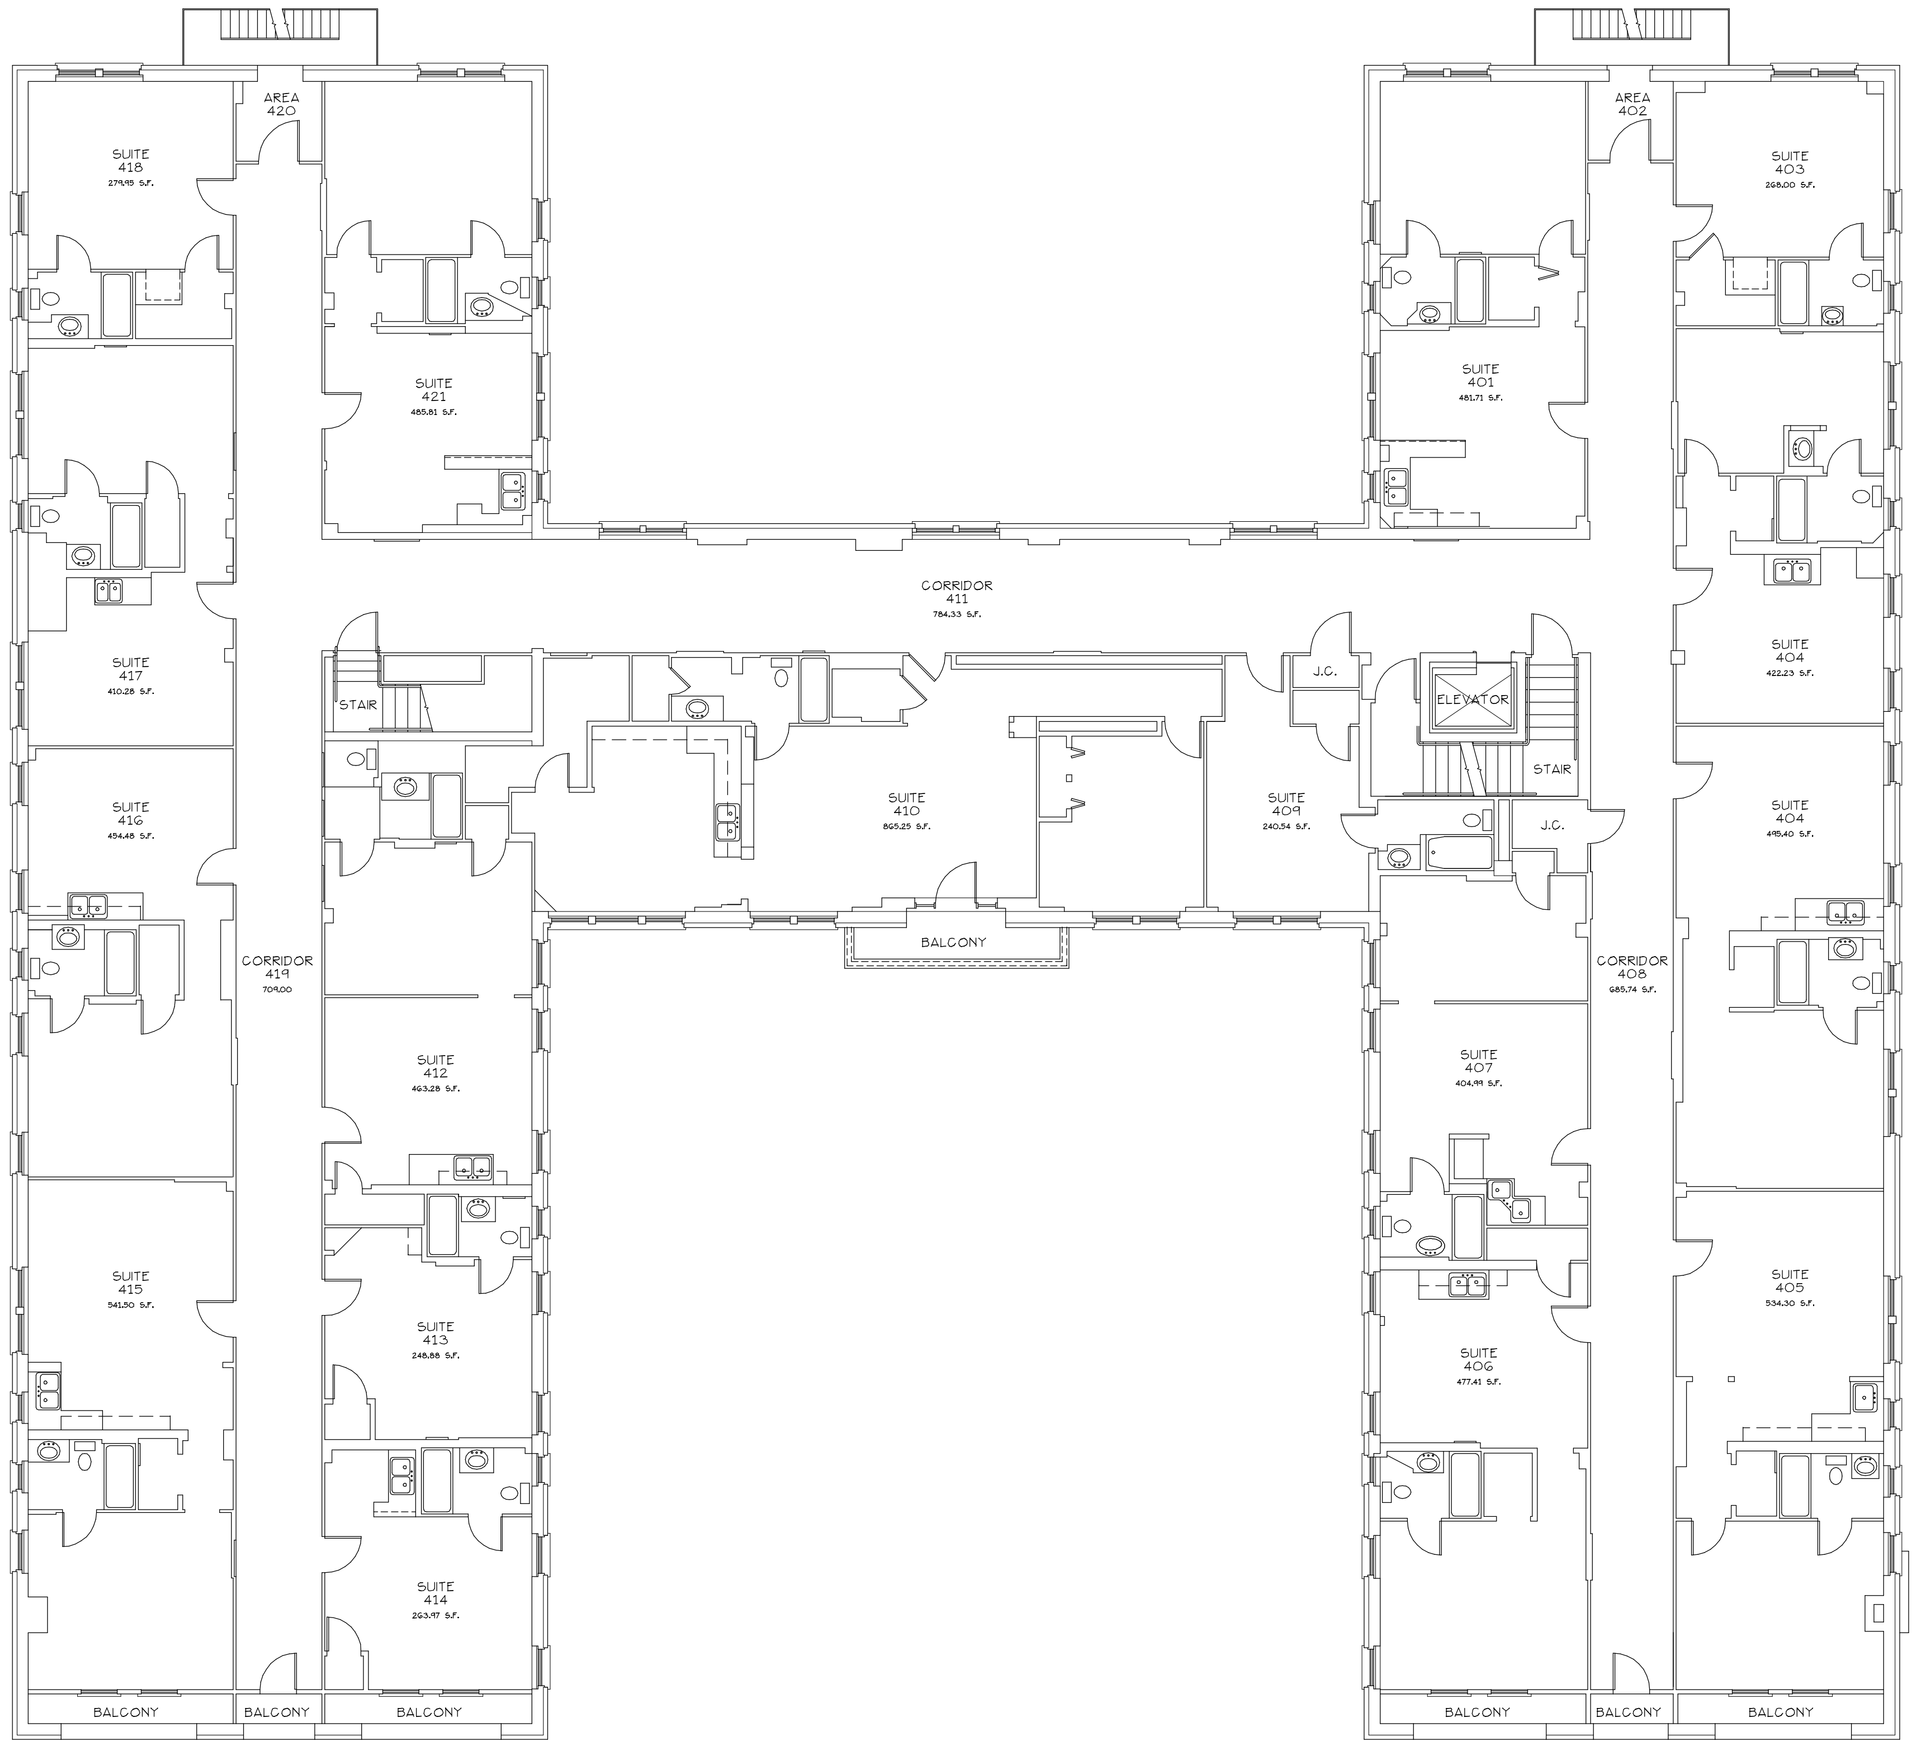

1 4th FLOOR PLAN
11,456.00 S.F. 1/8"=1'-0"

N

NOTES TO DRAWINGS:

JOHN STOUDENMIRE CARTER
ARCHITECT, P.A.
19 TYMBER COVE DELAND, FLORIDA 32724 386/736-3311 AA 0002396

PROJECT NAME
PUTNAM

THESE PLANS AND DESIGNS SHOWN HEREON REMAIN THE PROPERTY OF JOHN STOUDENMIRE CARTER ARCHITECT, P.A. THEIR USE WITHOUT WRITTEN LICENSE IS PROHIBITED.

Revisions:

REV.#	DATE	ISSUE HISTORY

SHEET NAME
EXISTING CONDITION
4th FLOOR PLAN

SEAL

DWG. BY	JSC
CHK. BY	JSC
APPR.	JSC
DATE	7-20-13
PRJ. #	
SHEET	A2.4

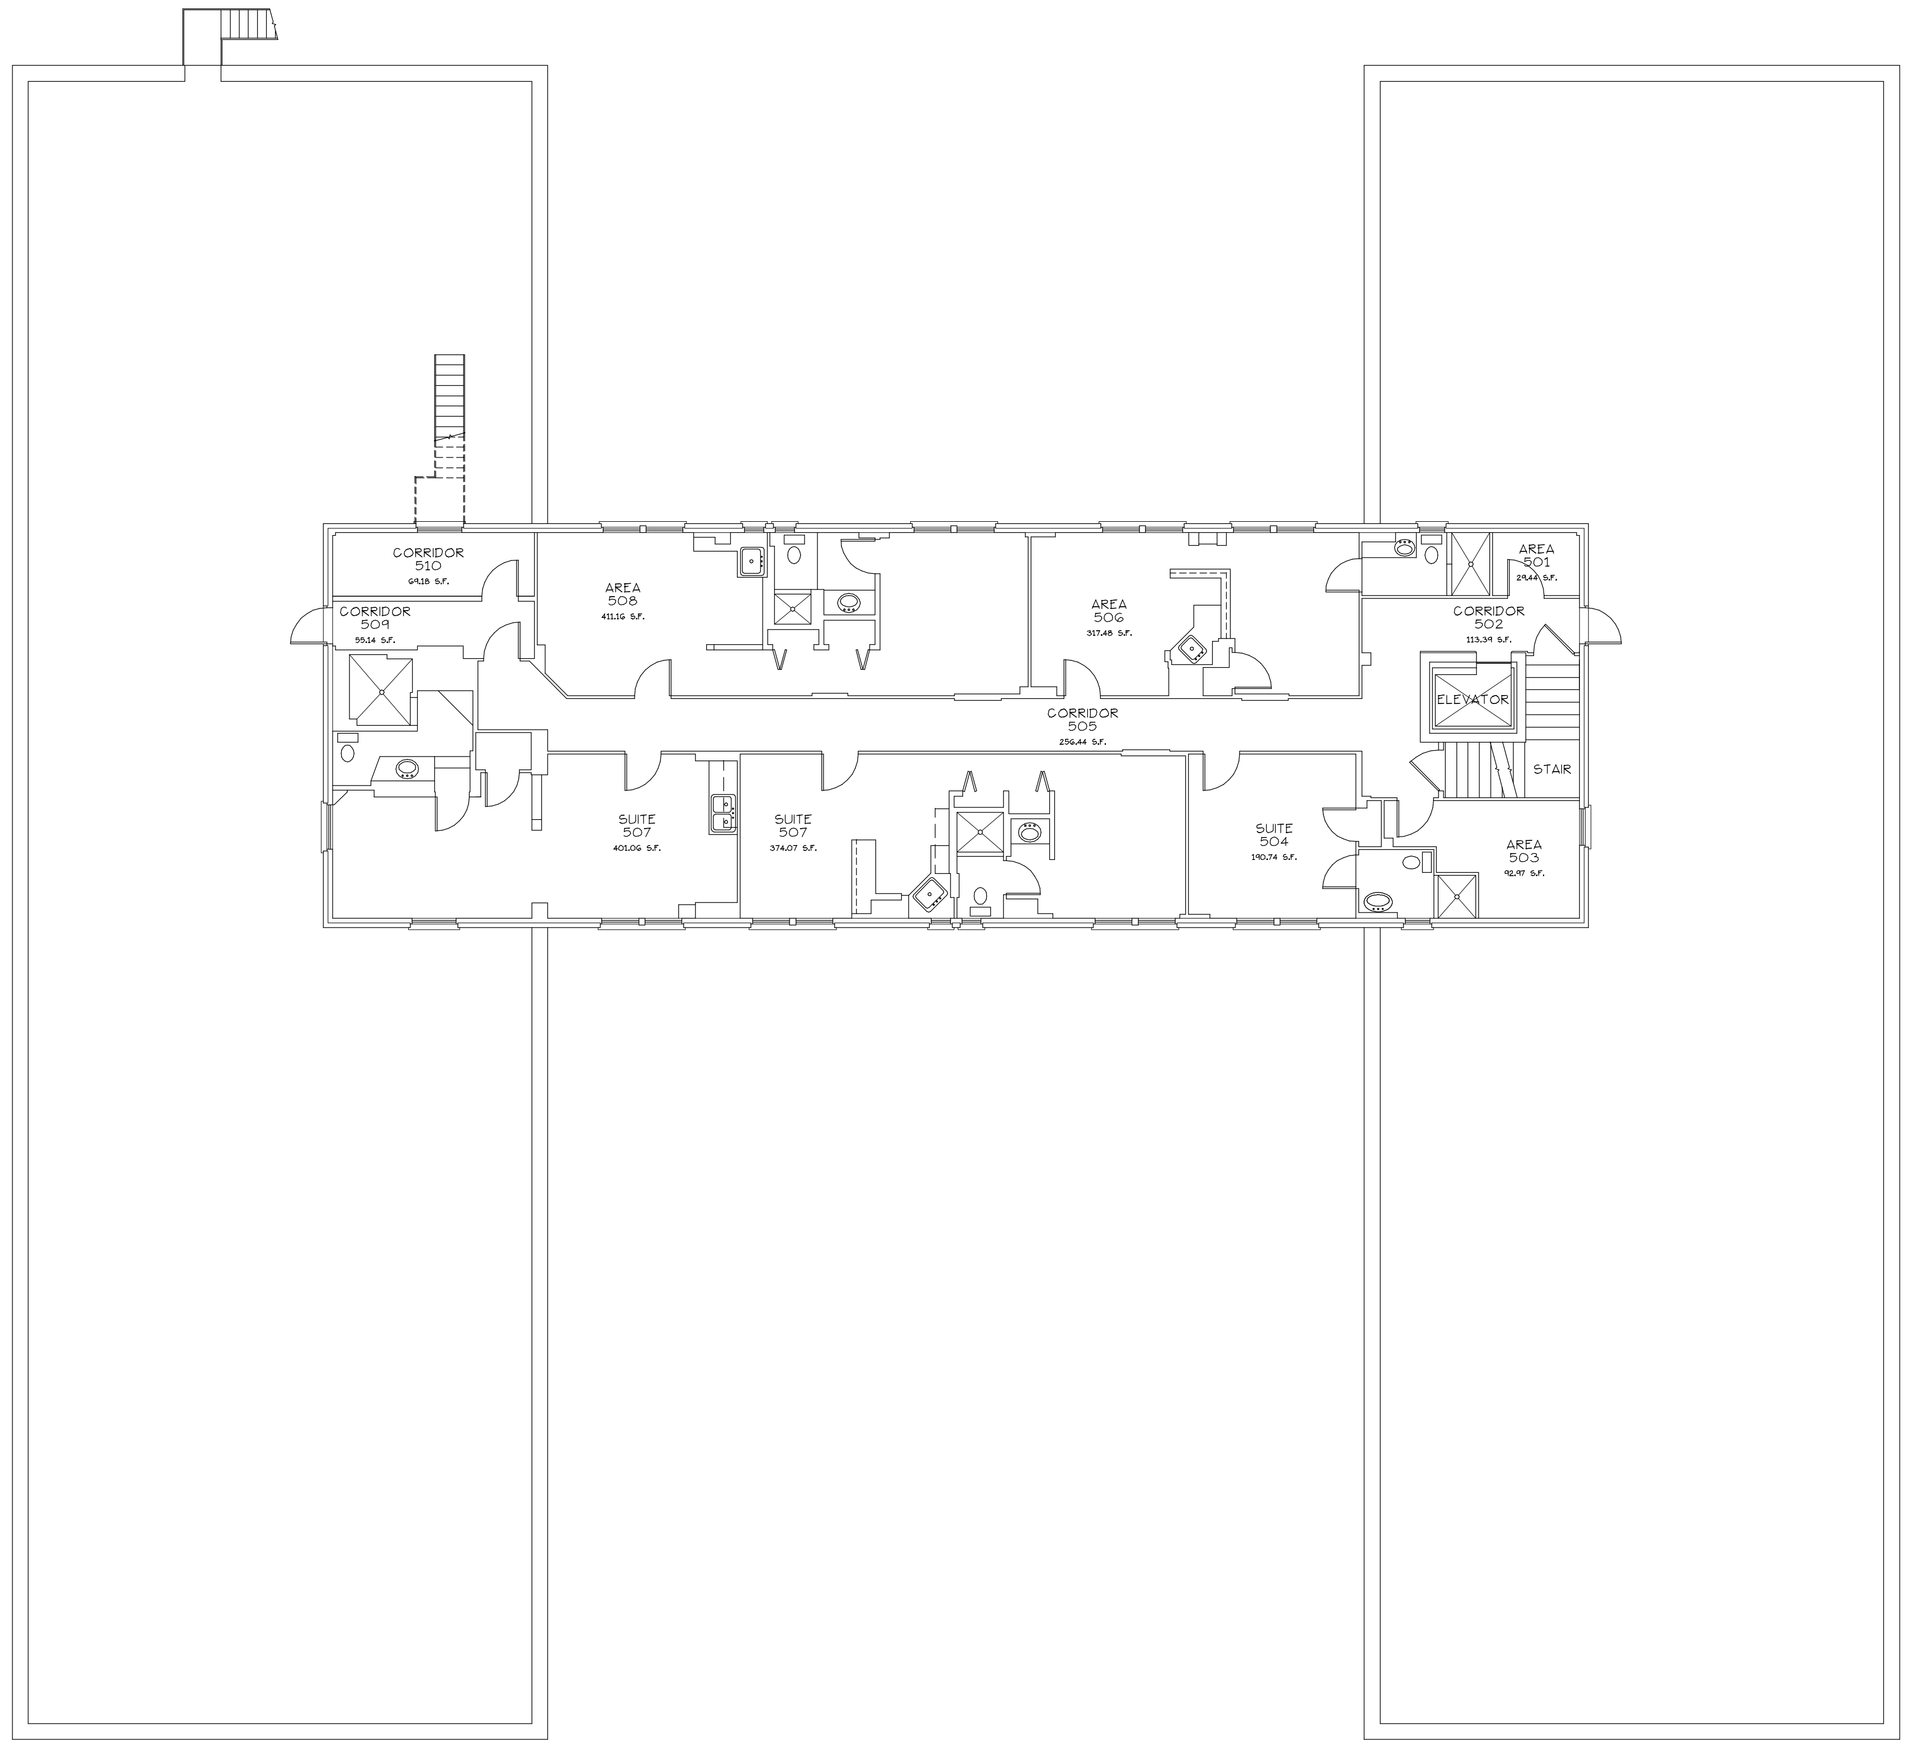

1 5th FLOOR PLAN
2,757.76 S.F. 1/8"=1'-0"

N

NOTES TO DRAWINGS:

JOHN STOUDENMIRE CARTER
ARCHITECT, P.A.
19 TYMBER COVE DELAND, FLORIDA 32724 386/736-3311 AA 0002396

PROJECT NAME
PUTNAM

THESE PLANS AND DESIGNS SHOWN HEREON REMAIN THE PROPERTY OF JOHN STOUDENMIRE CARTER ARCHITECT, P.A. THEIR USE WITHOUT WRITTEN LICENSE IS PROHIBITED.

Revisions:

REV.#	DATE	ISSUE HISTORY

SHEET NAME
EXISTING CONDITION
5th FLOOR PLAN

SEAL

DWG. BY	JSC
CHK. BY	JSC
APPR.	JSC
DATE	7-20-13
PRJ. #	
SHEET	A2.5

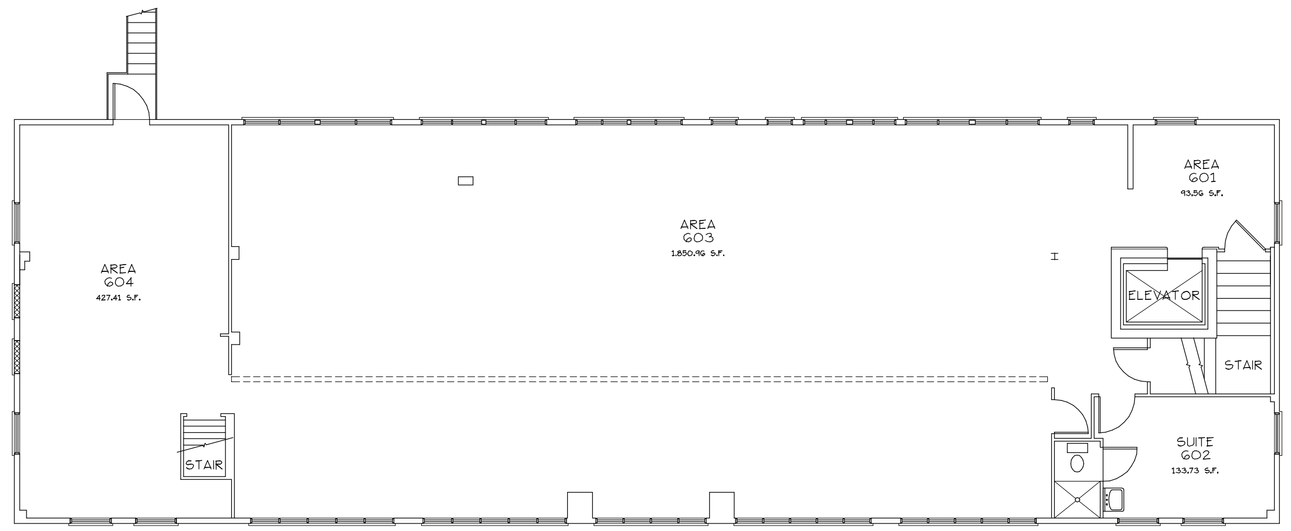

1 6th FLOOR PLAN
2,757.76 S.F. 1/8"=1'-0"

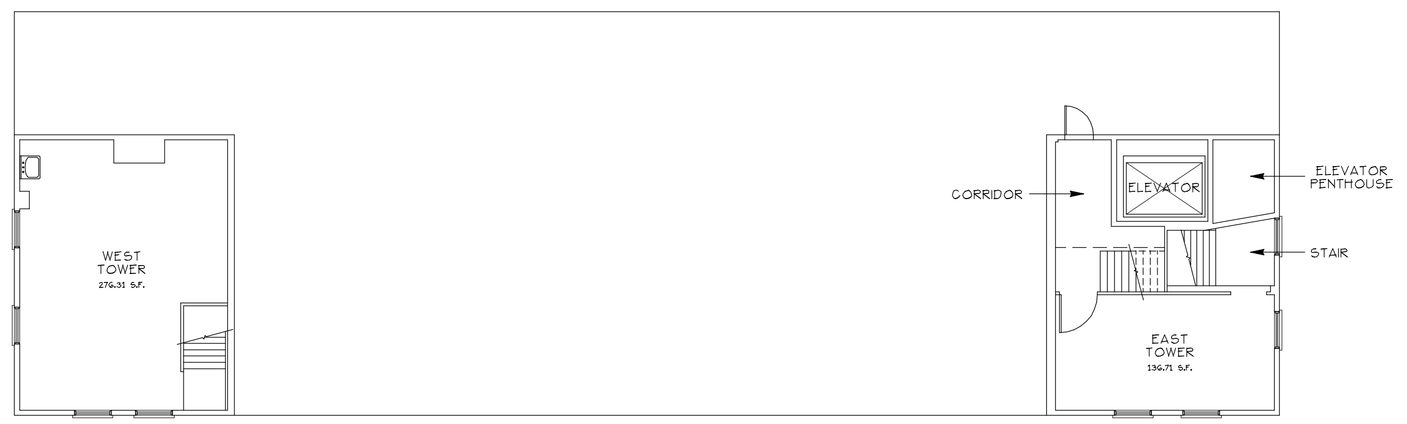

2 TOWER FLOOR PLAN
686.64 S.F. 1/8"=1'-0"

NOTES TO DRAWINGS:

JOHN STOUDENMIRE CARTER
ARCHITECT, P.A.
19 TYMBER COVE DELAND, FLORIDA 32724 386/736-3311 AA 0002396

PROJECT NAME
PUTNAM

THESE PLANS AND DESIGNS SHOWN HEREON REMAIN THE PROPERTY OF JOHN STOUDENMIRE CARTER ARCHITECT, P.A. THEIR USE WITHOUT WRITTEN LICENSE IS PROHIBITED.

Revisions:

REV.#	DATE	ISSUE HISTORY

SHEET NAME
EXISTING CONDITION
6th FLOOR PLAN

SEAL

DWG. BY	JSC
CHK. BY	JSC
APPR.	JSC
DATE	7-20-13
PRJ. #	
SHEET	A2.6